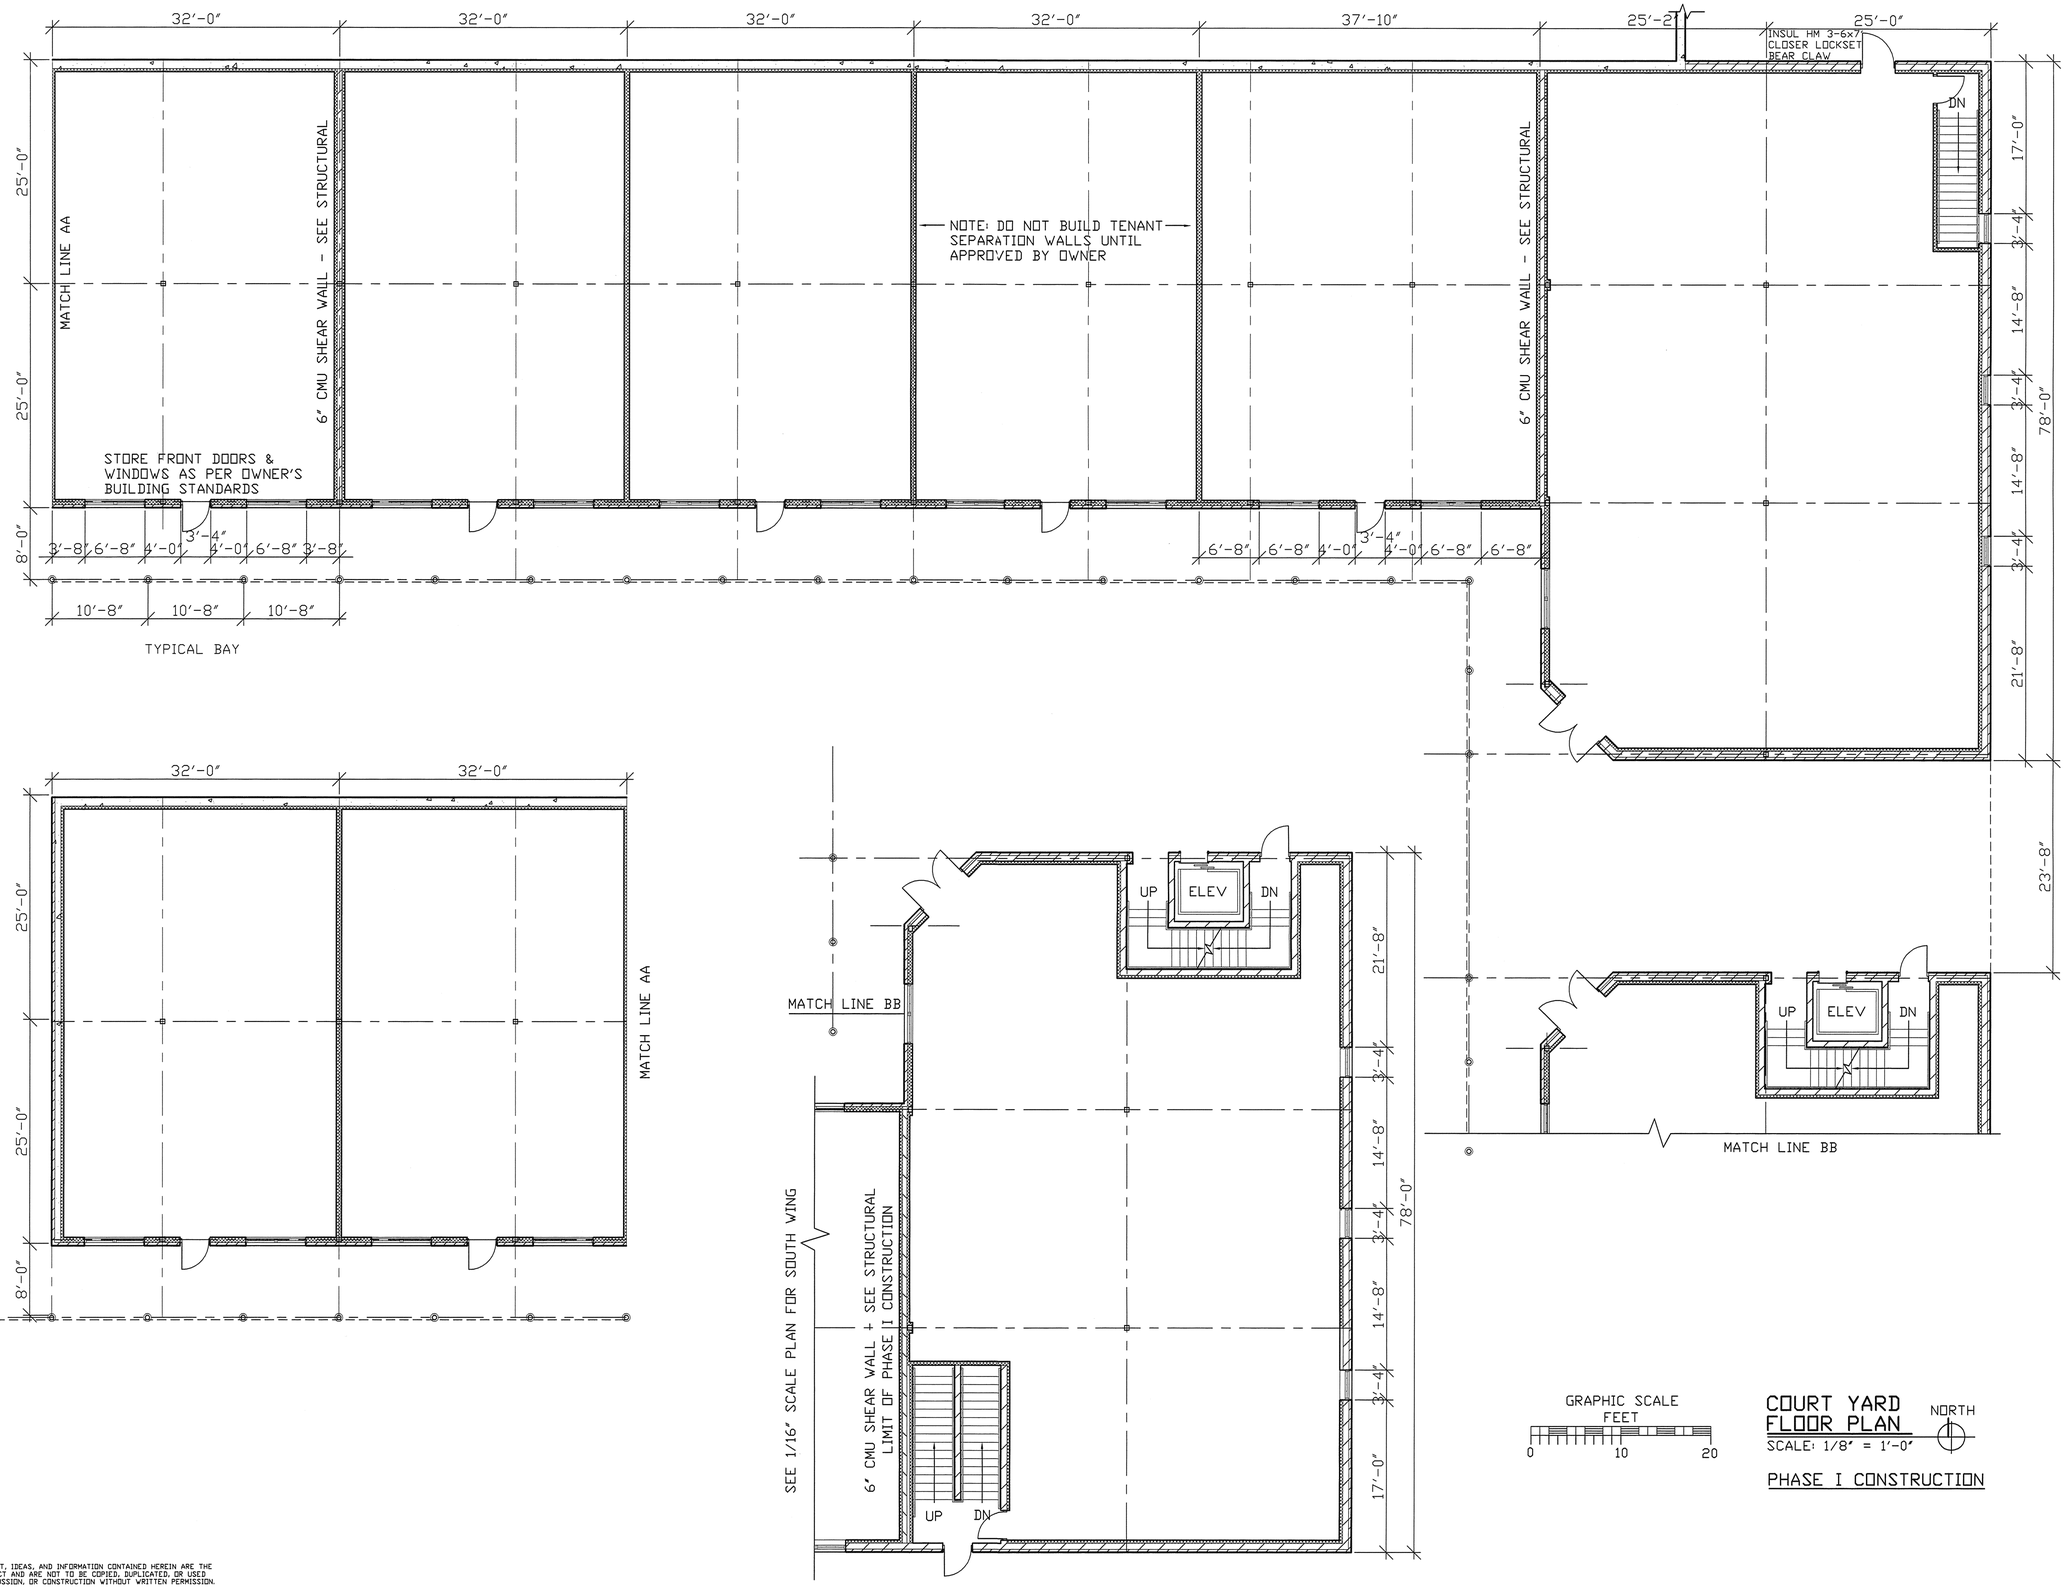


COURT YARD
FLOOR PLAN
SCALE: 1/8" = 1'-0"

PHASE I CONSTRUCTION

THIS DRAWING, THE CONCEPT, IDEAS, AND INFORMATION CONTAINED HEREIN ARE THE PROPERTY OF THE ARCHITECT AND ARE NOT TO BE COPIED, DUPLICATED, OR USED IN ANY FASHION, FOR DISCUSSION, OR CONSTRUCTION WITHOUT WRITTEN PERMISSION.

LARRY R. PAUSTIAN
ARCHITECTS, P.C.
144 OAKMOOR DRIVE EAST PEORIA, IL. 61611
309-694-3947
PROF. DESIGN FIRM
LIC. NO. 184-000273

JOB NO. 2353

HERITAGE SQUARE
NEW COMMERCIAL DISTRICT
PEORIA CONSTRUCTION COMPANY 1212 SW ADAMS ST. PEORIA, IL 61602

PRELIMINARY UNTIL SIGNED
APPROVED for CONSTRUCTION
X / /
OWNER'S REP.
X / /
CONTRACTOR
X / /
ARCHITECT

REVISIONS:
1 / /
2 / /
3 / /
4 / /
5 / /

DATE: 6/14/04

SHEET:
2
of
10