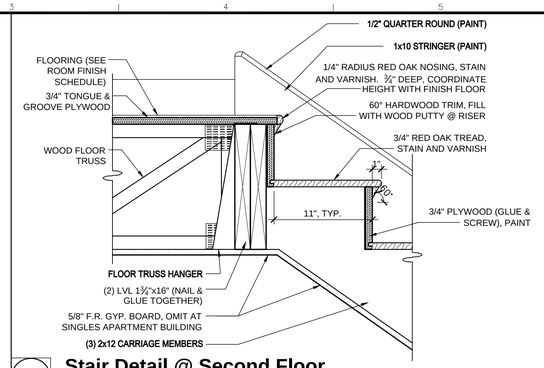

10 Stair Detail @ Second Floor

Scale: 1 1/2"=1'-0"

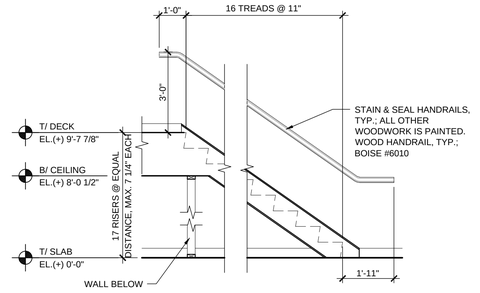

6 Stair Section @ Singles Apartments

Scale: 3/8"=1'-0"

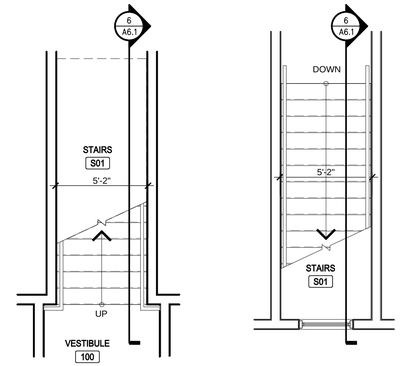

FIRST FLOOR SECOND FLOOR

3 Enlarged Stair Plan - Singles Apartments

Scale: 1/4"=1'-0"

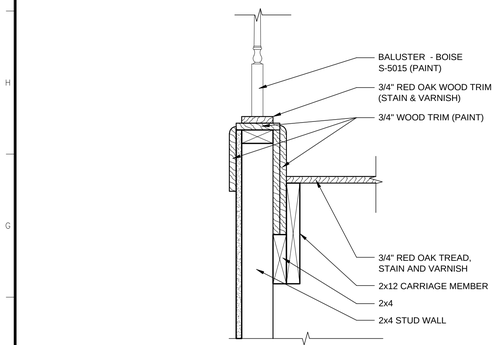

13 Stair Detail @ Railing

Scale: 1 1/2"=1'-0"

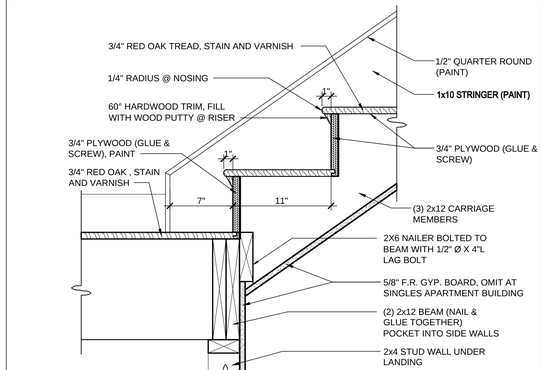

9 Stair Detail @ Landing (Up)

Scale: 1 1/2"=1'-0"

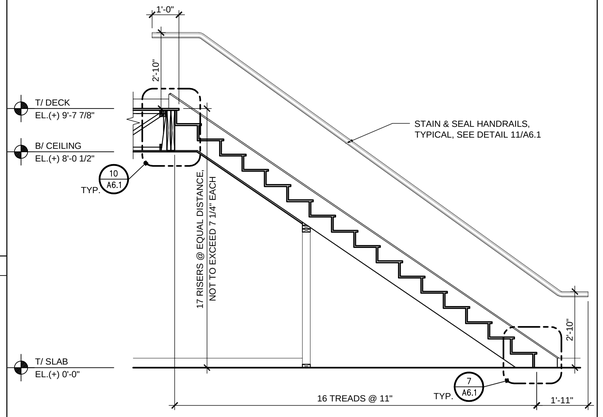

5 Stair Section @ Townhomes

Scale: 3/8"=1'-0"

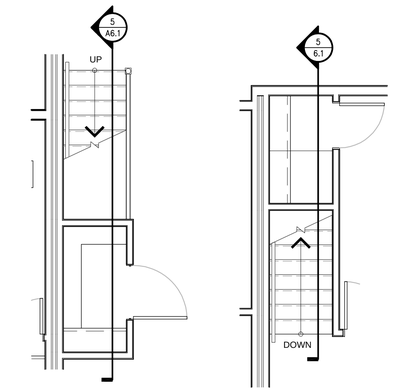

FIRST FLOOR SECOND FLOOR

2 Enlarged Stair Plan - Townhomes

Scale: 1/4"=1'-0"

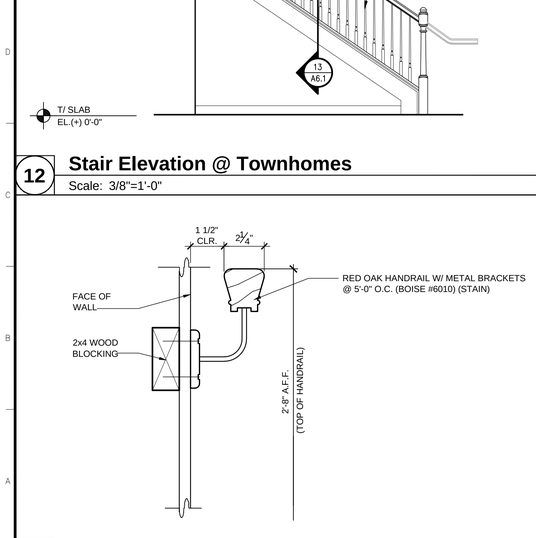

11 Typical Handrail Detail @ Stairs

Scale: 3"=1'-0"

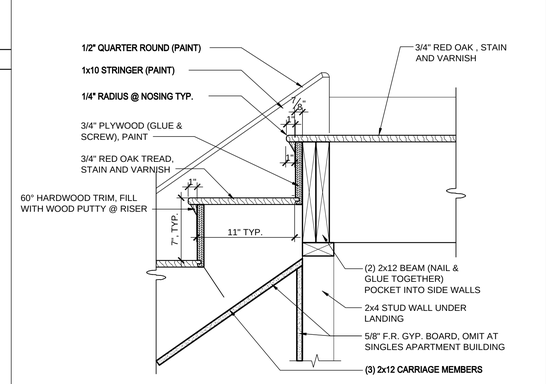

8 Stair Detail @ Landing (Down)

Scale: 1 1/2"=1'-0"

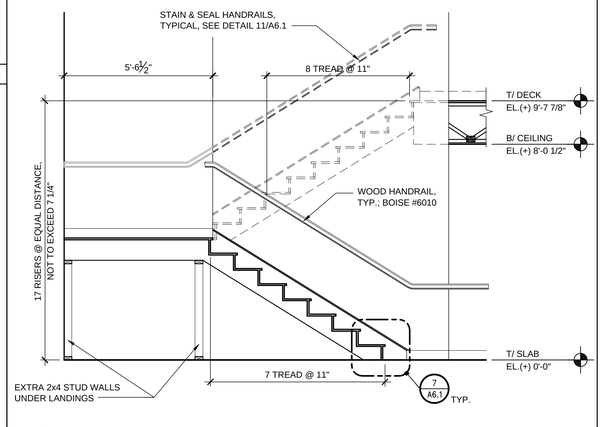

4 Stair Section @ Senior Apartments

Scale: 3/8"=1'-0"

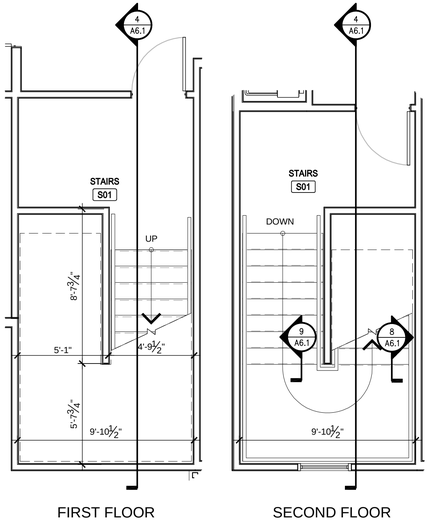

FIRST FLOOR SECOND FLOOR

1 Enlarged Stair Plan - Senior Apartments

Scale: 1/4"=1'-0"

ENGINEERS
ARCHITECTS
SURVEYORS
SCIENTISTS

Farnsworth GROUP

7707 N. KNOXVILLE AVE, SUITE 100
PEORIA, ILLINOIS 61614
(309) 689-9888 / (309) 689-9820 Fax

www.f-w.com

ISSUE:

#	Date:	Description:

PROJECT:

Peoria Housing Authority

Harrison Homes Redevelopment

Peoria, IL

Date:	07-09-09
Design/Drawn:	CSJ/JRC
Reviewed:	EJB
Book No.:	-

SHEET TITLE:

INTERIOR STAIR DETAILS

SHEET NUMBER:

A6.1

SHEET - OF -

Project No.: 0090282.00

XRef Files: ...\206287-w-duplex | ...\206287-w-2-1 bungalow | ...\0090282.00-xa seniors first floor plan | ...\0090282.00-xa seniors second floor plan | ...\0090282.00-xa singles first floor plan | ...\0090282.00-xa singles second floor plan | ...\0090282.00-xa townhouse first floor plan | ...\0090282.00-xa townhouse second floor plan | |jcollins| P:\peoria housing authority\2009\0090282.00-phase 2 office & seniors\dwg\Sheets\0090282.00-A6 INTERIOR STAIR + PORCH DETAILS.DWG | DATE: 07/01/2009 | Time: 08:35