DOOR SCHEDULE

	DOOR					DOOR FRAME							
NO.	SIZE	THICK	MAT'L	FINISH	ELEV	MAT'L	FINISH	ELEV	HEAD DETAIL NO.	JAMB DETAIL NO.	THRESH. DETAIL NO.	LBL.	HDWR SET	REMARKS
A	3'-0"x6'-8"	1 3/4"	STL	PNT	E	--	PNT	--	5/A7.2	5/A7.2	--			1, 2, 4
B	3'-6"x6'-8"	1 3/4"	STL	PNT	E	--	PNT	--	5/A7.2	5/A7.2	--			2, 4
C	3'-0"x6'-8"	1 3/4"	SCW	PNT	E	WD	PNT	--	4/A7.2	4/A7.2	--			2
D	2'-6"x6'-8"	1 3/4"	SCW	PNT	EL	WD	PNT	--	4/A7.2	4/A7.2	--			2
E	2'-8"x6'-8"	1 3/4"	SCW	STN	EL	WD	PNT	--	4/A7.2	4/A7.2	--			2
F	(2) 2'-0"x6'-8"	1 3/4"	SCW	STN	EL	WD	PNT	--	4/A7.2	4/A7.2	--			2
G	3'-0"x7'-0"	1 3/4"	MTL	PNT	N	HM	PNT	II	3/A7.2	3/A7.2	--	45		5
H	3'-0"x7'-0"	1 3/4"	STL	PNT	E	HM	PNT	--	--	--	--	45		5
J	8'-0"x8'-0"	1 3/4"	--	--	S	--	--		--	--	--			3
K	3'-0"x7'-0"	1 3/4"	SCW	STN	F	MTL	PNT	II	3/A7.2	3/A7.2	--			--
L	3'-0"x6'-8"	1 3/4"	MTL	PNT	F	HM	PNT	I	3/A7.2	3/A7.2	--			--
M	3'-0"x7'-0"	1 3/4"	MTL	PNT	F	HM	PNT	II	7/A7.2	7/A7.2	--			--
N	3'-0"x7'-0"	1 3/4"	AL	PF	FG	AL	PF	IV	--	--	--		01	5
O	3'-0"x7'-0"	1 3/4"	MTL	PNT	F	HM	PNT	I	5/A7.2	5/A7.2	--			4
P	3'-0"x7'-0"	1 3/4"	AL	PF	FG	AL	PF	III	--	--	--		01	4
Q	3'-0"x6'-8"	1 3/4"	STL	PNT	F	HM	PNT	I	--	--	--	90		6
R	3'-0"x7'-0"	1 3/4"	AL	PF	FG	AL	PF	III	--	--	--		02	--
S	3'-0"x6'-8"	1 3/4"	SCW	SNT	F	MTL	PNT	II	--	--	--		03	--
T	3'-0"x6'-8"	1 3/4"	SCW	SNT	F	MTL	PNT	II	--	--	--		04	--

MTL = METAL, HM = HOLLOW METAL, STL = STEEL SCW = SOLID CORE WOOD, AL = ALUMINUM, WD = WOOD, PNT = PAINT, STN = STAIN, PF = PRE-FINISHED

REMARKS:
1. HAS A SCREEN DOOR
2. PRE-HUNG WOOD DOOR AND FRAME
3. OVERHEAD GARAGE DOOR
4. SEE FLOOR PLAN FOR EXTERIOR THRESHOLD DETAIL REFERENCES
5. 45 MIN FIRE RATED DOOR & GLAZING
6. 90 MIN FIRE RATED DOOR

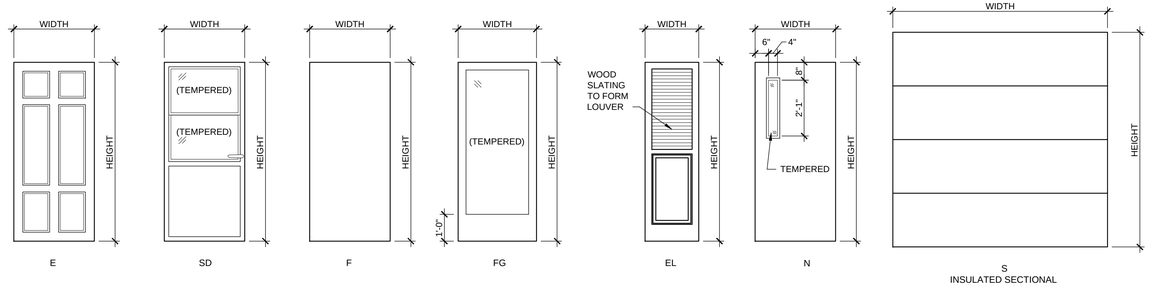

Door Elevations

Scale: N.T.S.

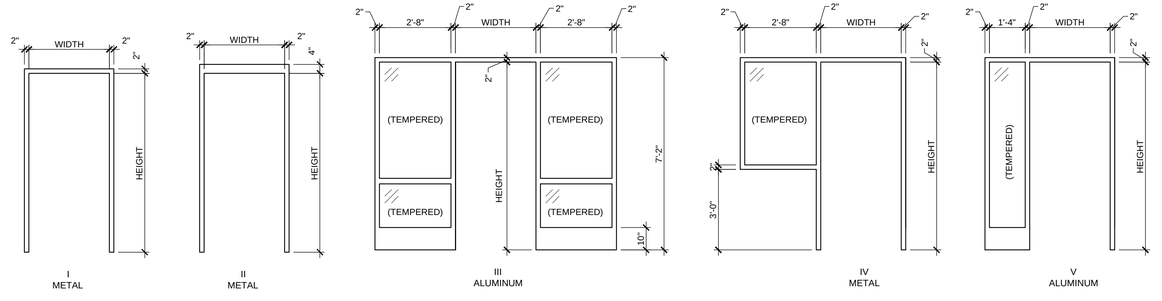

Frame Elevations

Scale: N.T.S.

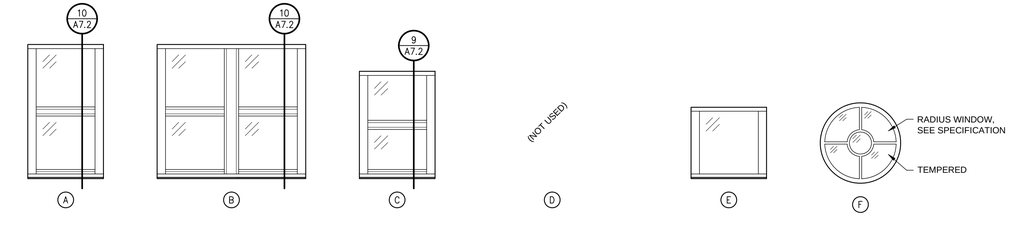

Window Schedule

Scale: N.T.S.

ENGINEERS
ARCHITECTS
SURVEYORS
SCIENTISTS

Farnsworth GROUP

7707 N. KNOXVILLE AVE, SUITE 100
PEORIA, ILLINOIS 61614
(309) 689-9888 / (309) 689-9820 Fax

www.f-w.com

ISSUE:

#	Date:	Description:

PROJECT:

Peoria Housing Authority

Harrison Homes Redevelopment

Peoria, IL

Date:	07-09-09
Design/Drawn:	KLD/DRD
Reviewed:	EJB
Book No.:	-

SHEET TITLE:

SCHEDULES

SHEET NUMBER:

A7.1

SHEET - OF -

Project No.: 0090282.00

XRef Files: ...\0090282.00-va office-maint-apts first floor plan | ...\0090282.00-va seniors first floor plan | ...\0090282.00-va seniors second floor plan | ...\0090282.00-va singles first floor plan | ...\0090282.00-va singles second floor plan | ...\0090282.00-va townhouse first floor plan | ...\0090282.00-va townhouse second floor plan | jcollins | P:\peoria housing authority\2009\0090282.00\pha - harrison phase 2 office & seniors\dwg\sheets\0090282.00-A7 SCHEDULES.DWG | DATE: 07/01/2009 | Time: 13:14