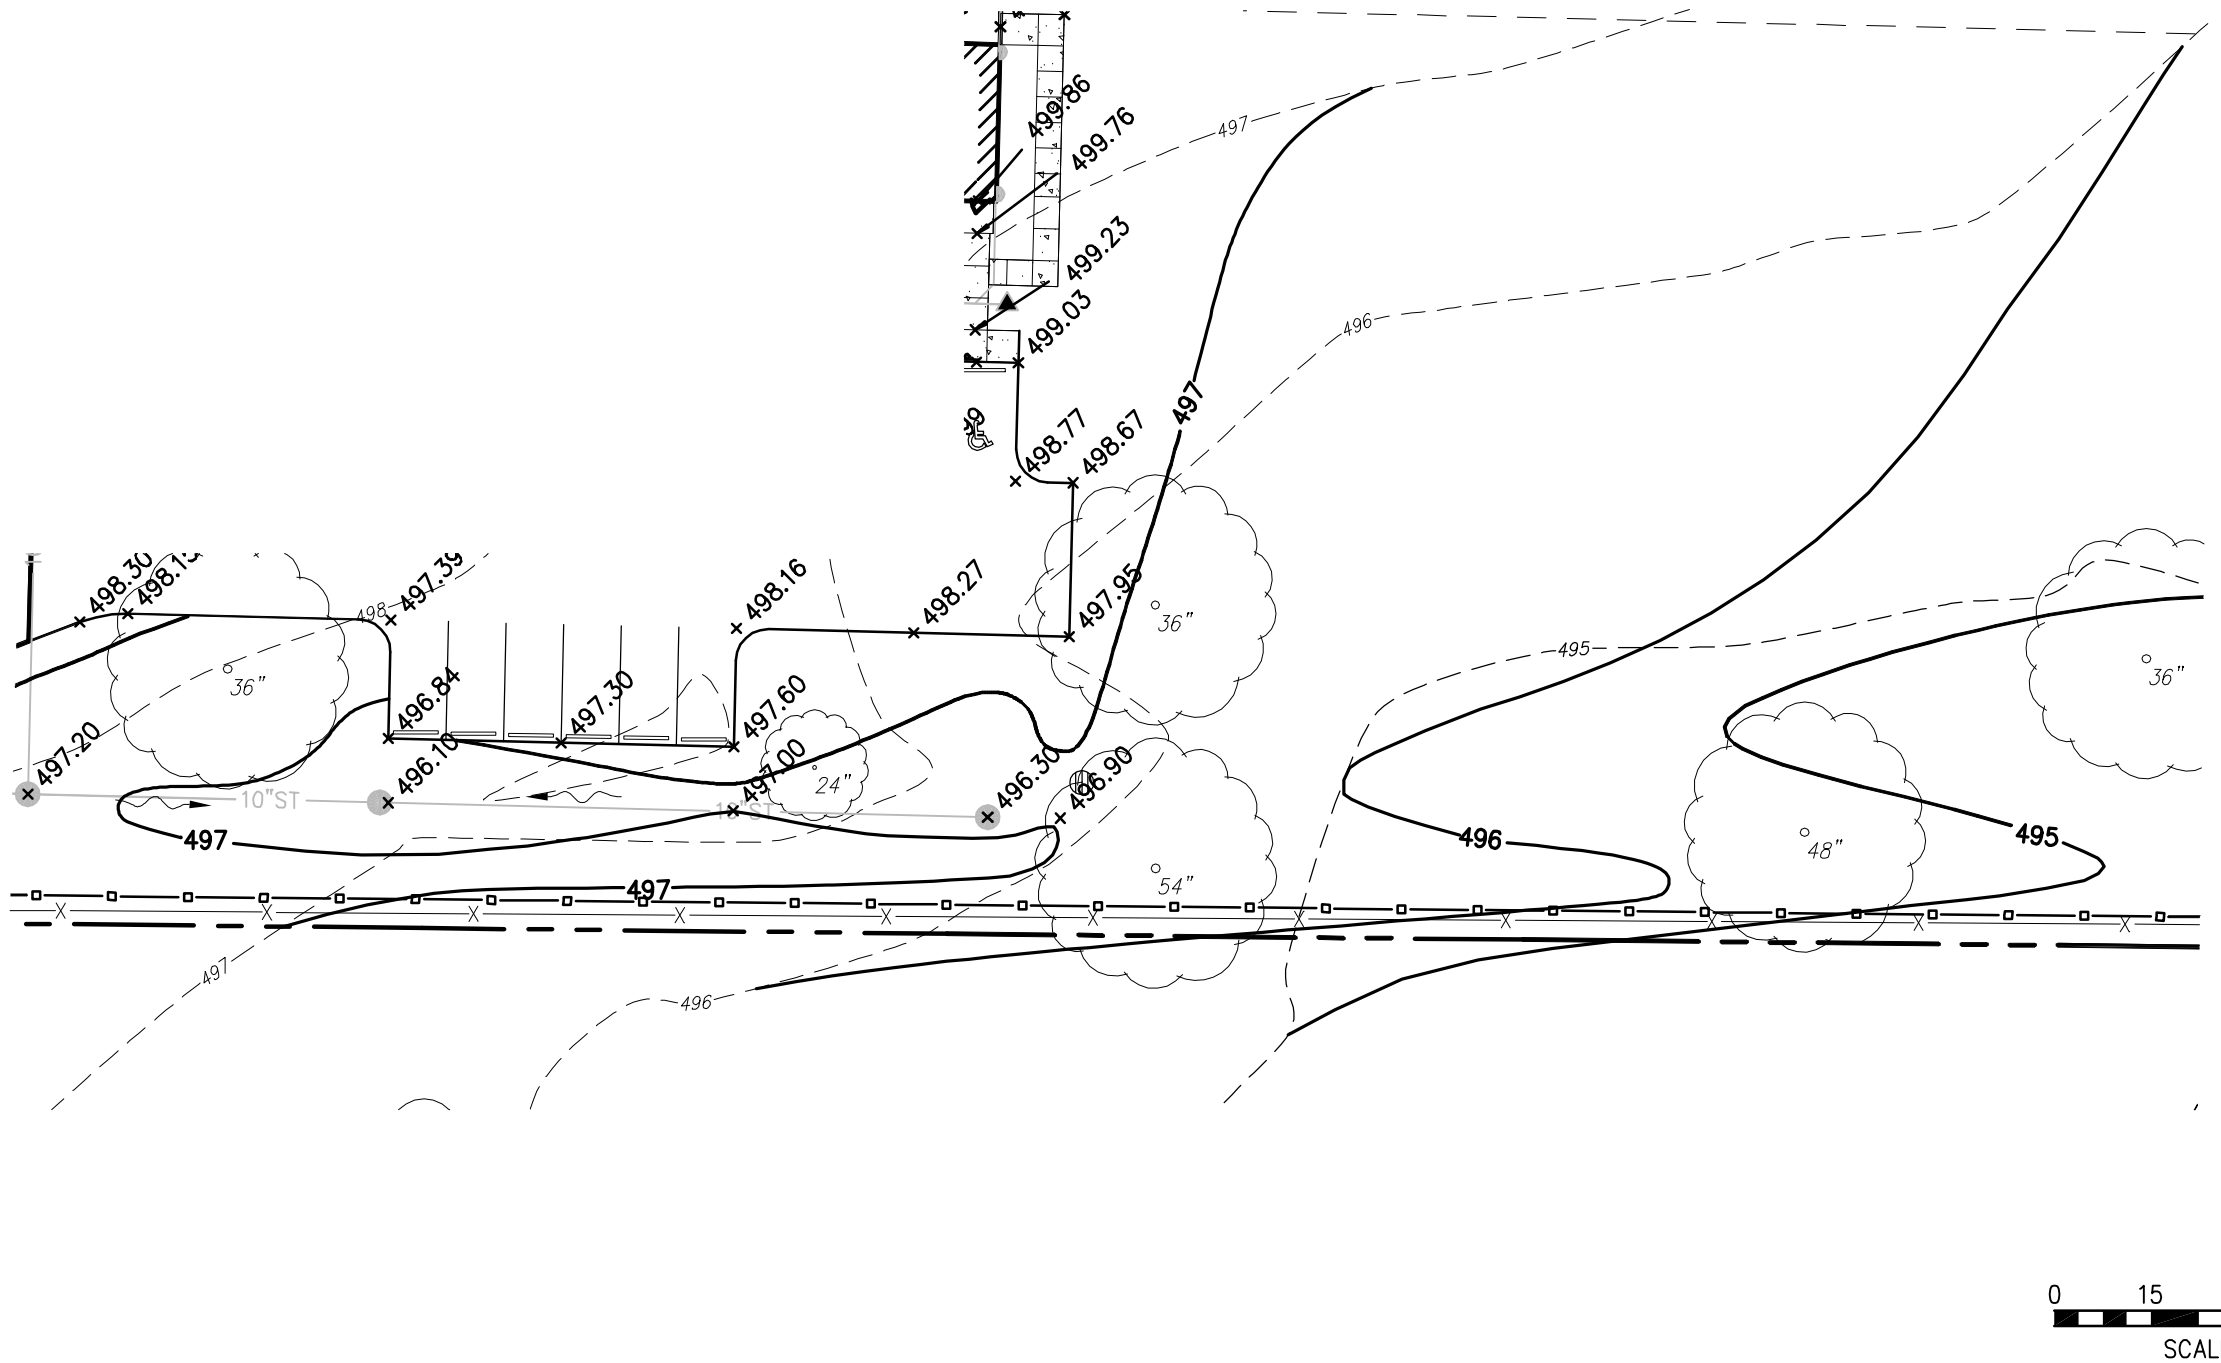

Farnsworth GROUP
7707 N. KNOXVILLE AVE, SUITE 100
PEORIA, ILLINOIS 61614
(309) 689-9888 / (309) 689-9820 Fax

SUPPLEMENTAL DRAWING
C2.0 SITE GRADING & EROSION CONTROL PLAN

HARRISON HOMES
REDEVELOPMENT

Project No:	0090282.00
Book No:	
Drawn by:	EMR
Reviewed:	LMT
Date:	

SD01 (C2.0)

XRef Files: ..\0090282.00-xr pha phase ii |
| ltobben | P:\peoria housing authority\2009\0090282.00-pha - harrison phase 2 office & seniors\dwg\sheets\PHA SITE GRD.DWG | DATE: 07/28/2009 | Time: 09:2 |